DO NOT SCALE

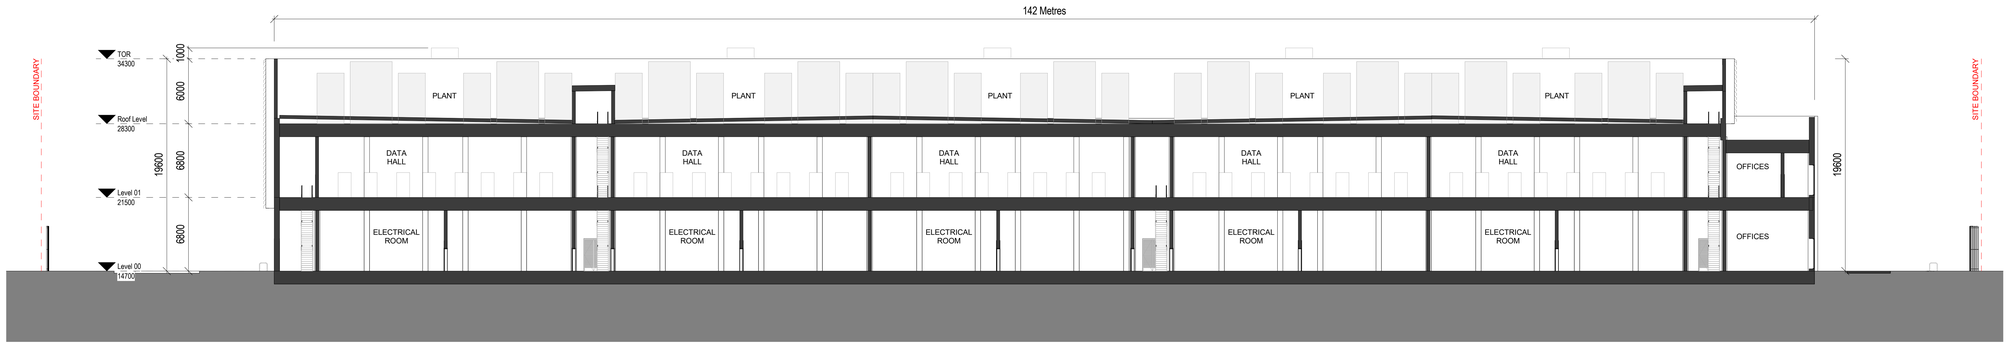

1 : 200
General Arrangement Section A

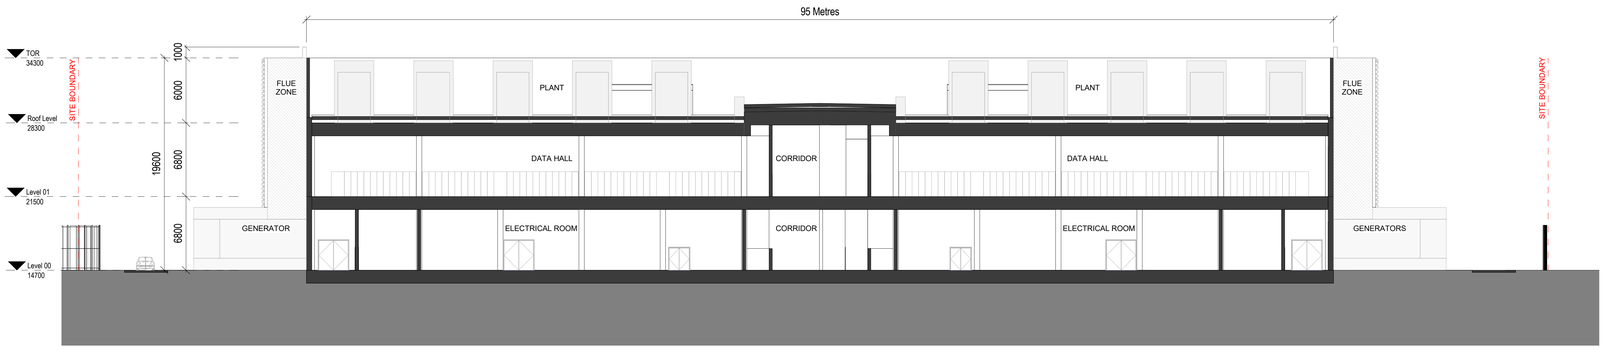

1 : 200
General Arrangement Section B

SAFETY, HEALTH AND ENVIRONMENTAL INFORMATION

In addition to the hazards/risks normally associated with the types of work detailed on this drawing, note the following:

CONSTRUCTION

MAINTENANCE/CLEANING

DECOMMISSIONING/DEMOLITION

It is assumed that all works will be carried out by a competent contractor working, where appropriate, to an approved method statement

KEY PLAN

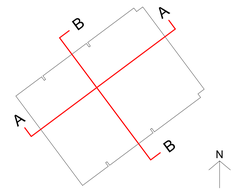

Rev.	Date	Description	By	Chk'd	App'd
P2	23/10/20	Issued for Planning	JS/ SFM	LB	NS
P1	06/10/20	Stage 2 Architectural Design Freeze	JS/ SFM	LB	NS

Drawing Suitability: **FOR PLANNING** — Status: **S2**

SNC·LAVALIN
ATKINS
Member of the SNC-Lavalin Group

The HUB
500 Park Avenue
Almondsbury
Bristol
BS32 4RZ
Tel: +44 1454 662000
www.atkinsglobal.com
© SNC-Lavalin (2019)

Client: Next Generation Data (DC3)
NGD THE DATA CENTRE SUPER POWER

Project Title: Data Centre Three

Drawing Title: GENERAL ARRANGEMENT SECTIONS

Scale	Designed	Drawn	Checked	Authorised
As indicated	JS	SFM	LB	JP
Original Size: A0	Date: 06/10/20	Date: 06/10/20	Date: 06/10/20	Date: 06/10/20

Drawing Number: DC3-ATK-01-ZZ-DR-AR-013000 — Revision: P2

Atkins Project Number: 5197938