DO NOT SCALE

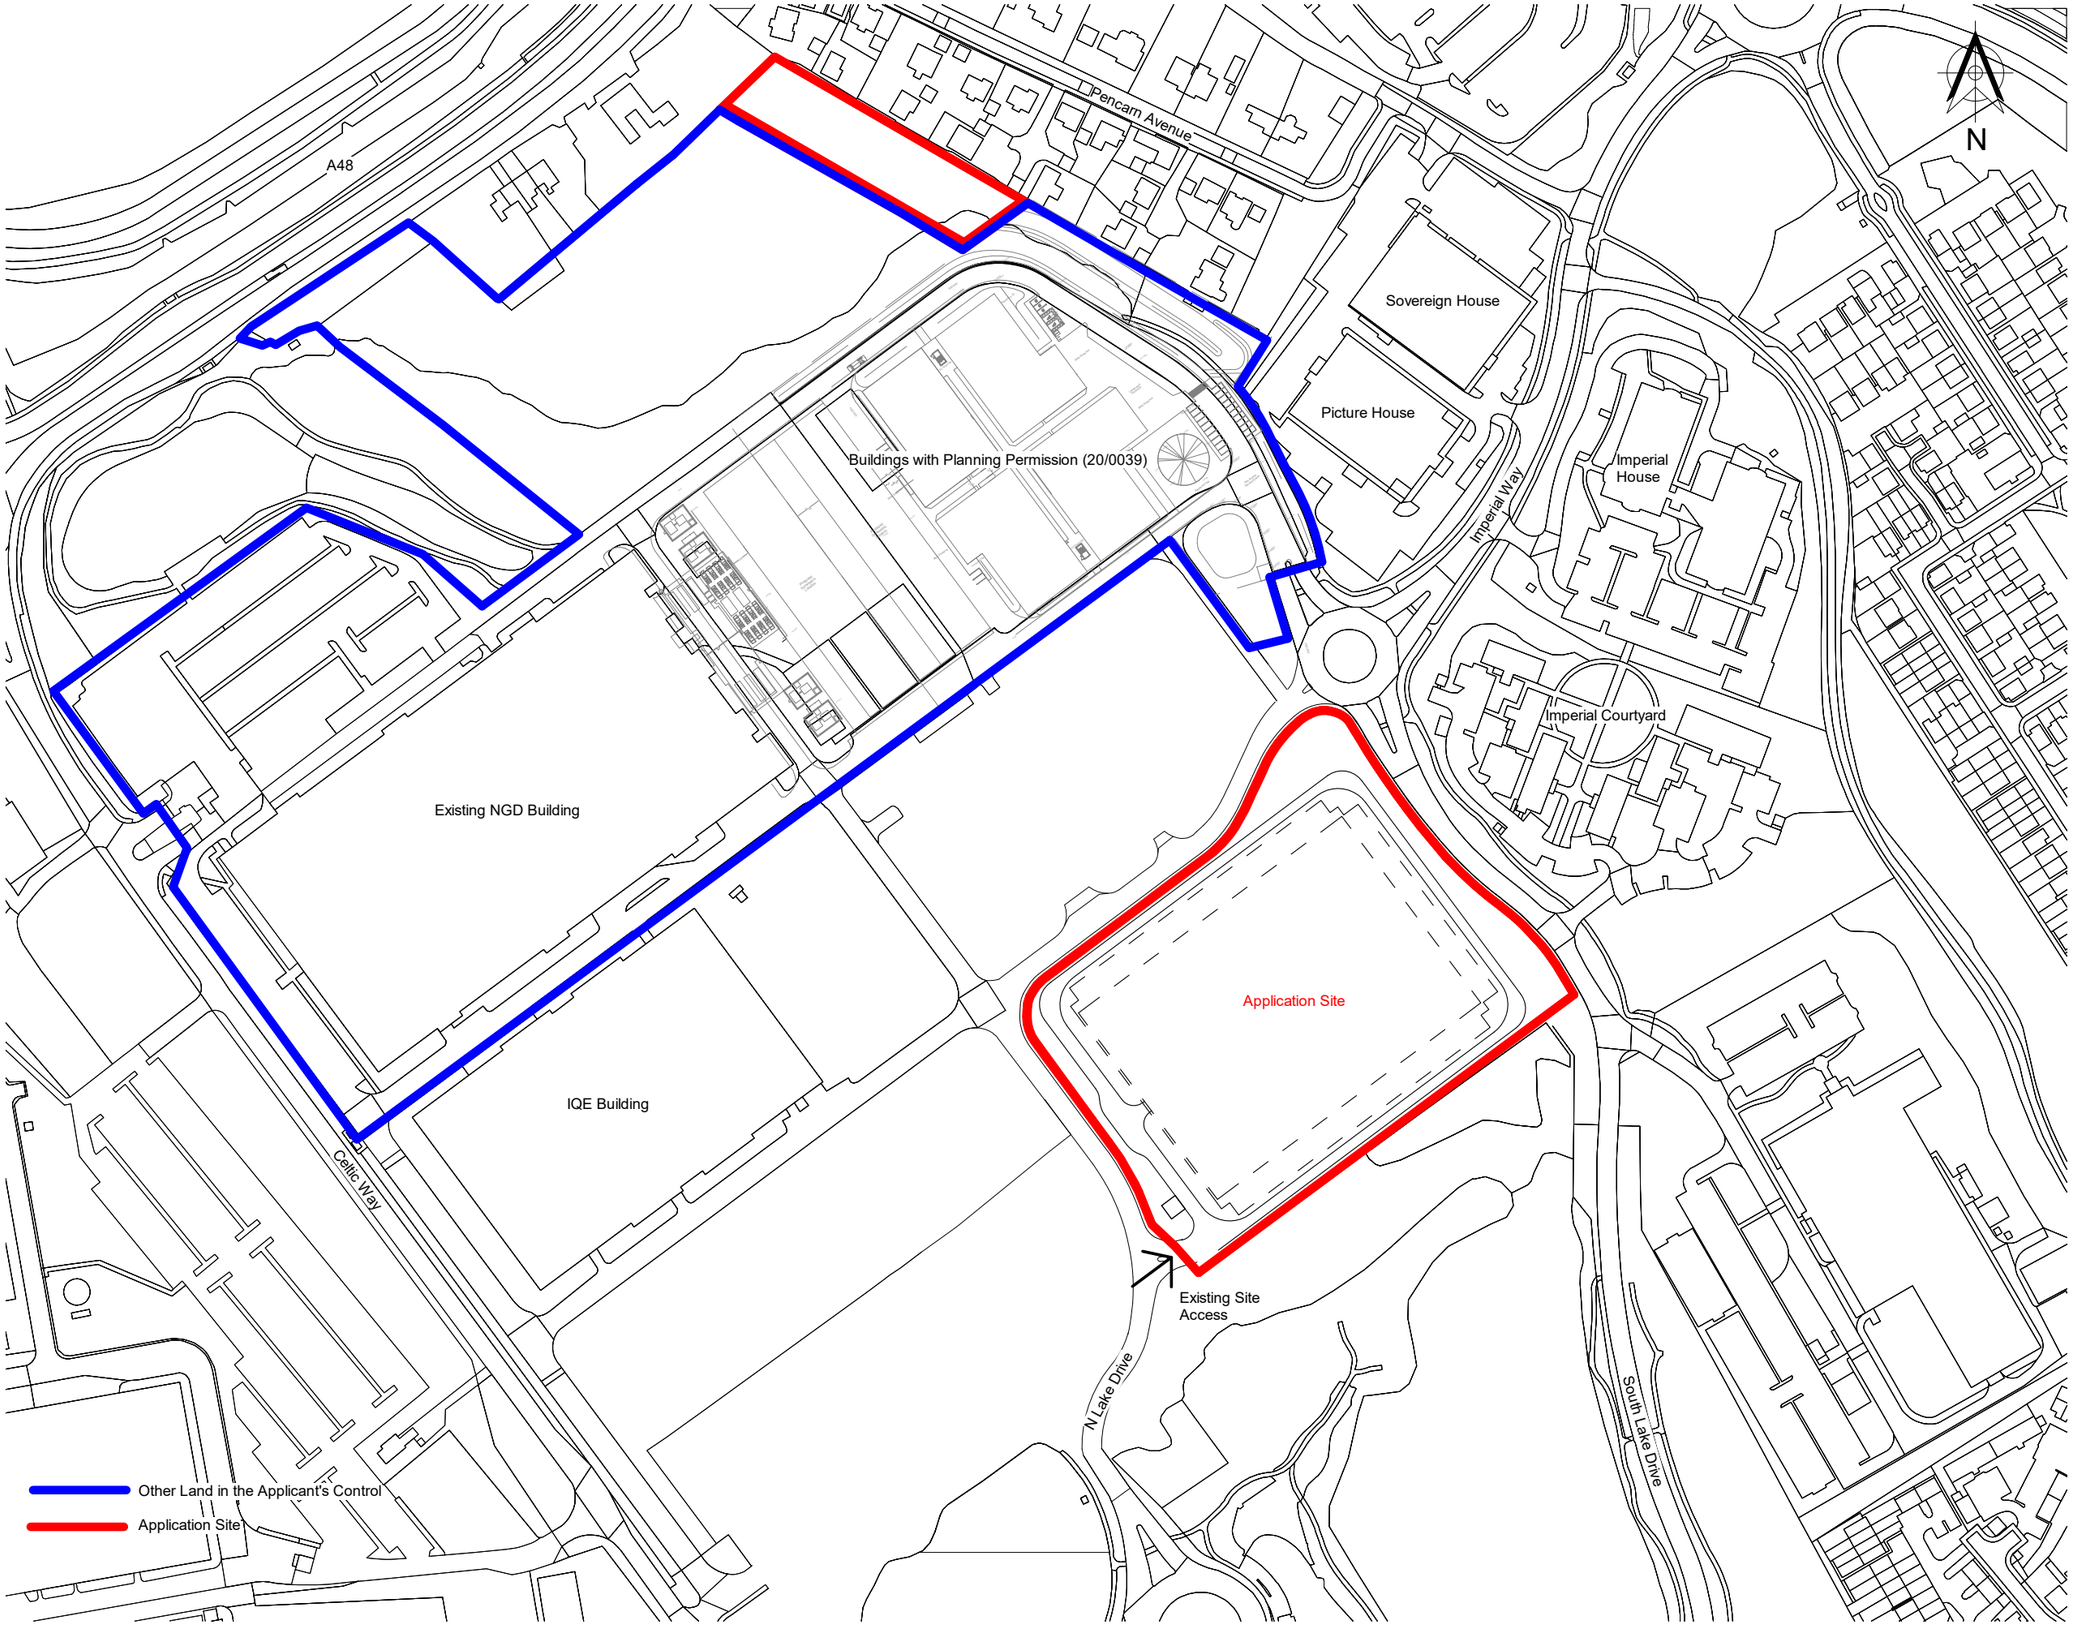

SAFETY, HEALTH AND ENVIRONMENTAL INFORMATION

In addition to the hazards/risks normally associated with the types of work detailed on this drawing, note the following:

CONSTRUCTION

MAINTENANCE/CLEANING

DECOMMISSIONING/DEMOLITION

It is assumed that all works will be carried out by a competent contractor working, where appropriate, to an approved method statement

Rev.	Date	Description	By	Chk'd	App'd
P2	23/10/20	Issued for Planning	JS/ SFM	LB	NS
P1	06/10/20	Stage 2 Architectural Design Freeze	JS/ SFM	LB	NS

Drawing Status: **FOR PLANNING**

Suitability: **S2**

SNC·LAVALIN
ATKINS
Member of the SNC-Lavalin Group

The HUB
500 Park Avenue
Almondsbury
Bristol
BS32 4RZ
+44 1454 662000
www.atkinsglobal.com

© SNC-Lavalin (2019)

Client: Next Generation Data (DC3)

NGD
THE DATA CENTRE SUPER POWER

Project Title: Data Centre Three

Drawing Title: SITE LOCATION PLAN

Scale	Designed	Drawn	Checked	Authorised
1 : 2500	JS	SFM	LB	JP
Original Size: A3	Date: 06/10/20	Date: 06/10/20	Date: 06/10/20	Date: 06/10/20

Drawing Number: DC3-ATK-01-Z0-DR-AR-021001

Revision: P2

Atkins Project Number: 5197938