Millimetres 100 10 0

DO NOT SCALE

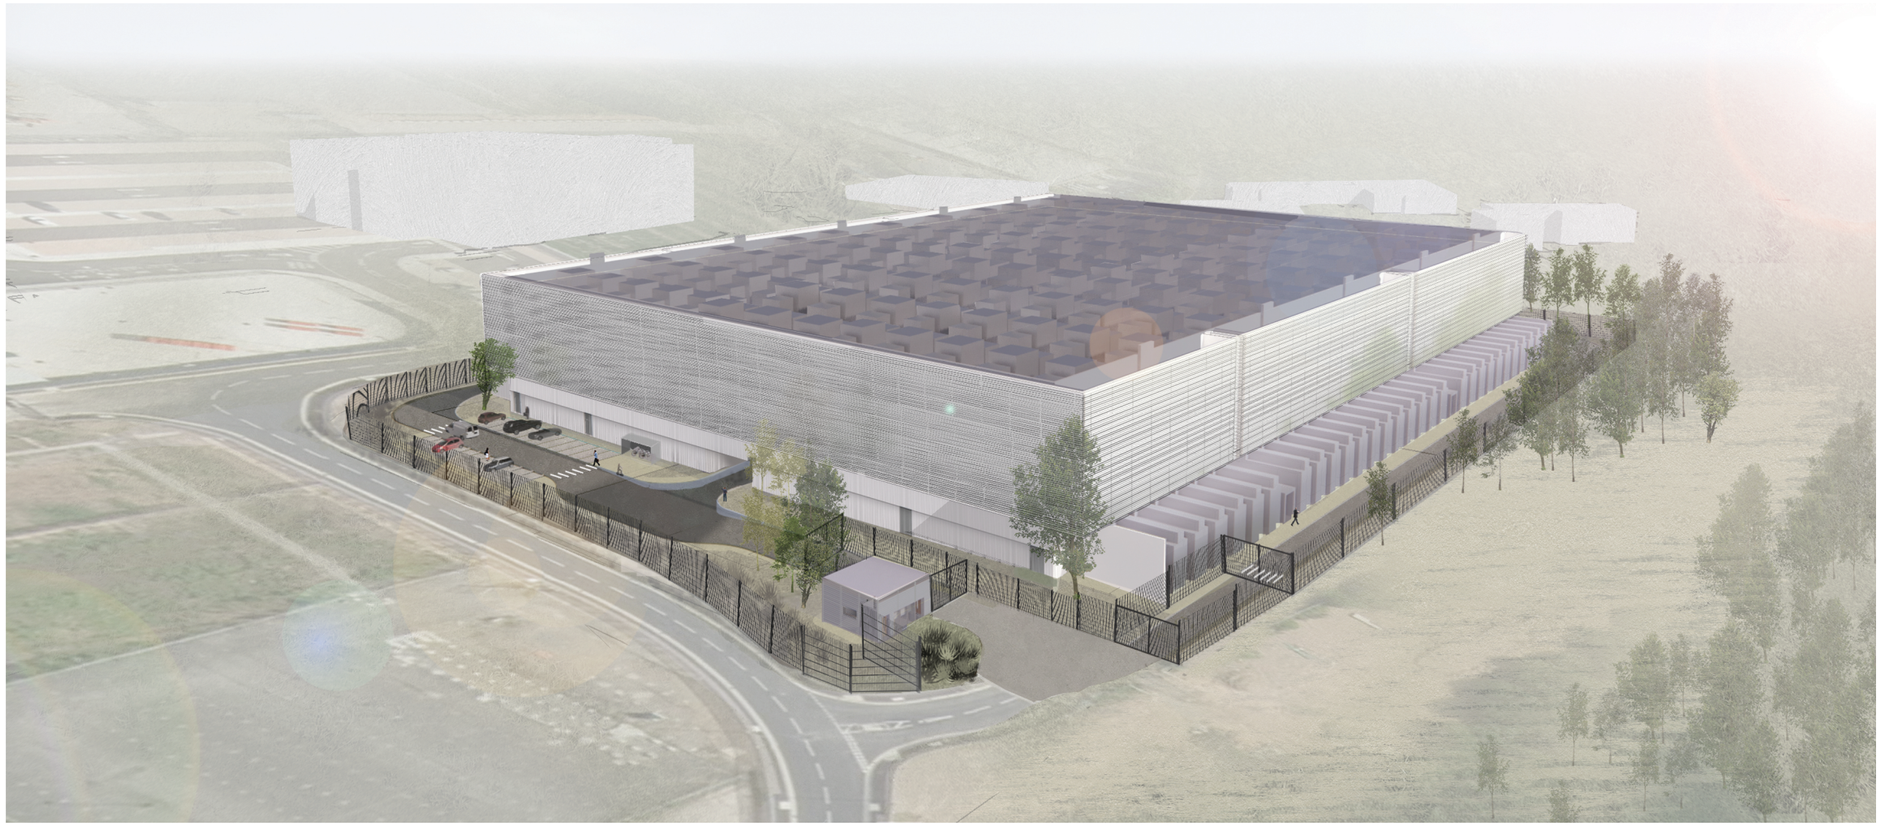

SAFETY, HEALTH AND ENVIRONMENTAL INFORMATION
In addition to the hazards/risks normally associated with the types of work detailed on this drawing, note the following:
CONSTRUCTION
MAINTENANCE/CLEANING
DECOMMISSIONING/DEMOLITION
It is assumed that all works will be carried out by a competent contractor working, where appropriate, to an approved method statement

Rev.	Date	Description	By	Chk'd	App'd
P1	23/10/20	Issued for Planning	JS/ SFM	LB	NS

Drawing Status: **FOR INFORMATION**

Suitability: **S2**

SNC·LAVALIN
ATKINS
Member of the SNC-Lavalin Group

The HUB
500 Park Avenue
Almondsbury
Bristol
BS32 4RZ
+44 1454 662000
www.atkinsglobal.com

© SNC-Lavalin (2019)

Client
Next Generation Data (DC3)
NGD
THE DATA CENTRE SUPER POWER

Project Title
Data Centre Three

Drawing Title
ARTIST'S IMPRESSION - EAST END ELEVATION

Scale	Designed	Drawn	Checked	Authorised
	JS	SMc	LB	JP
Original Size: A3	Date 22/10/20	Date 22/10/20	Date 22/10/20	Date 22/10/20

Drawing Number: DC3-ATK-01-XX-DR-AR-047001

Revision: P1

Atkins Project Number: 5197938